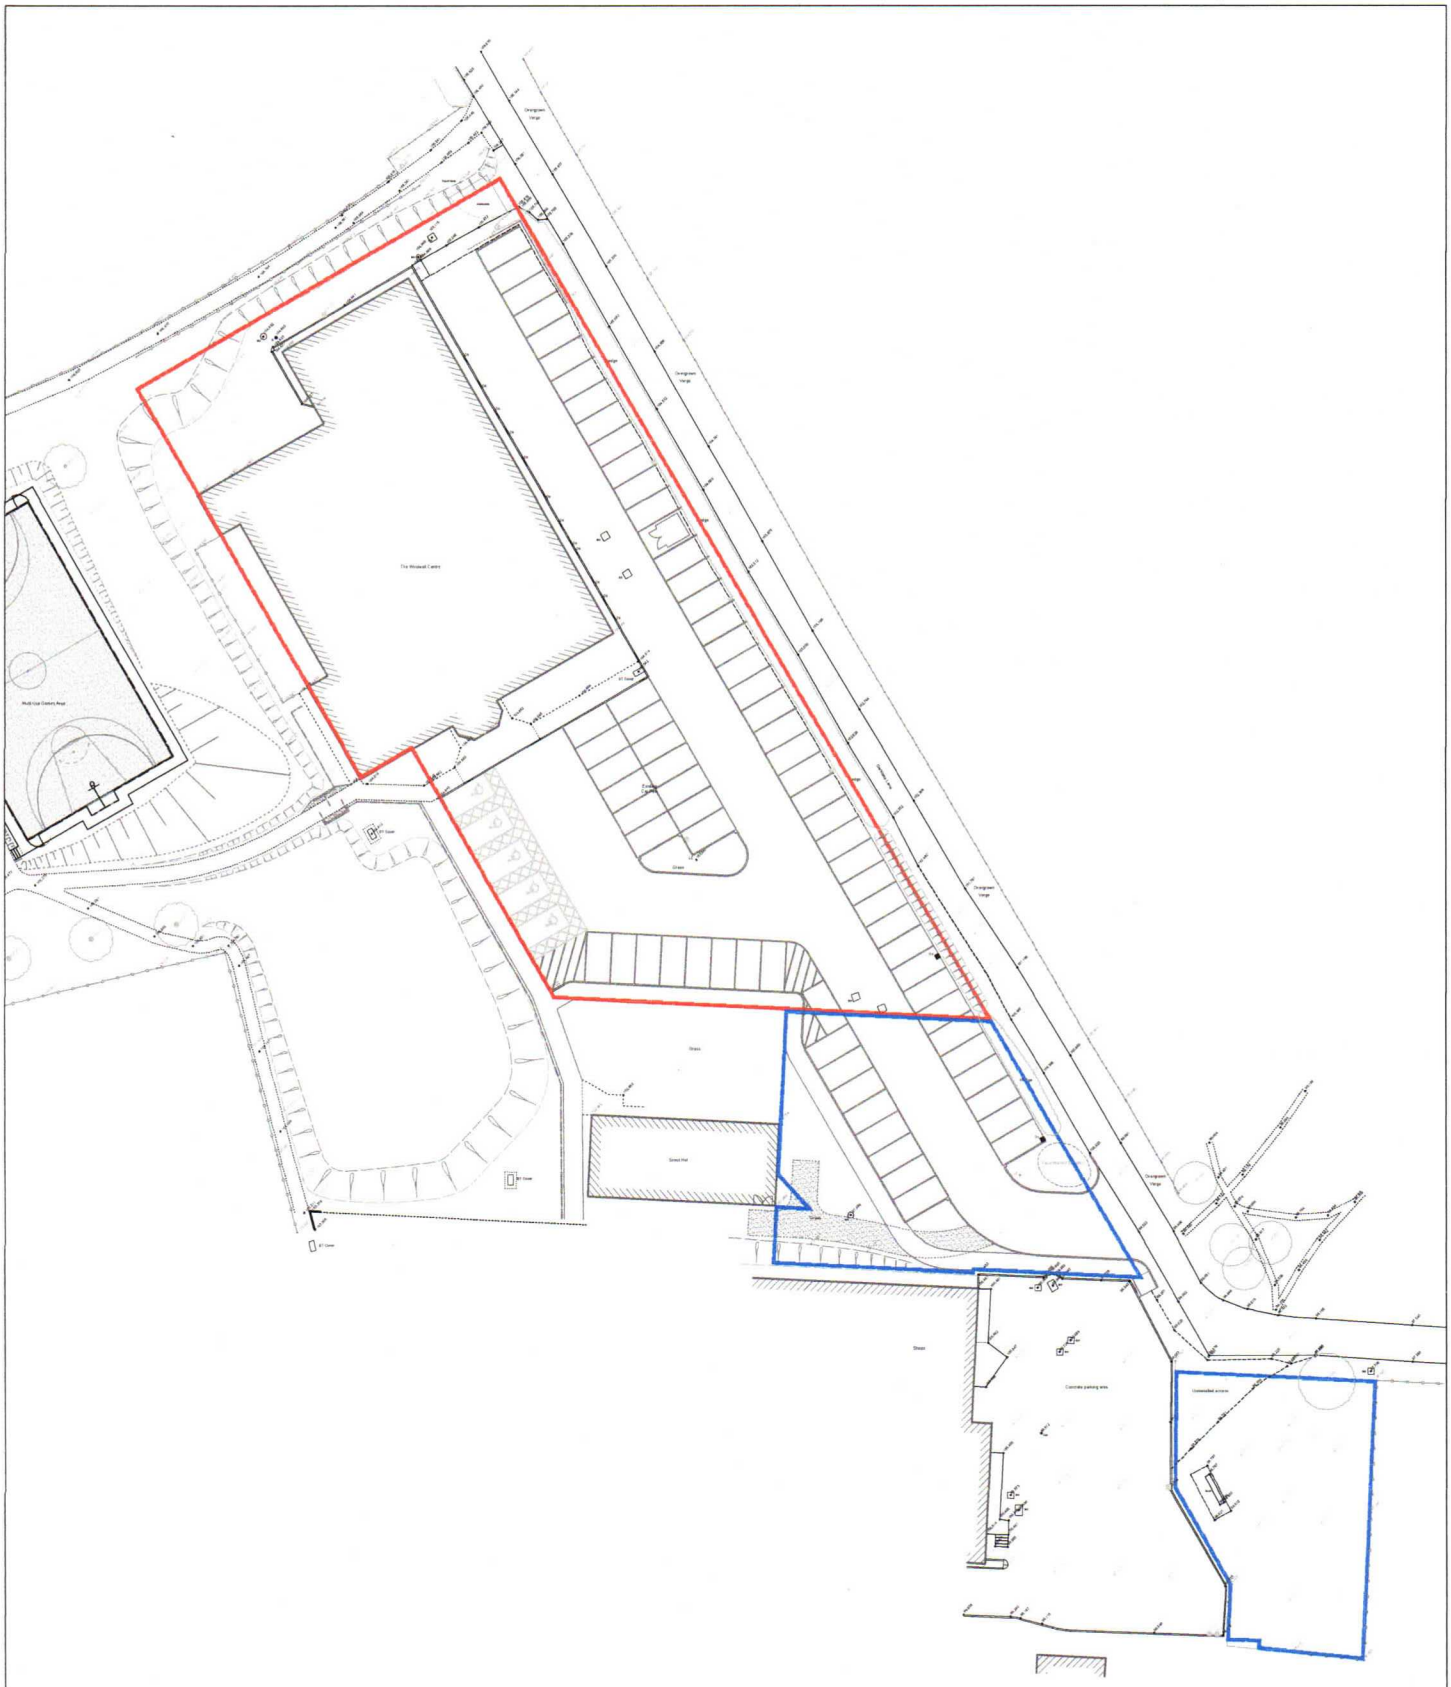

| | | | |
|---|---|---|---|
| **SOUTH HAMS DISTRICT COUNCIL**<br>FOLLATON HOUSE, PLYMOUTH ROAD<br>TOTNES, DEVON, TQ9 5NE<br>South Hams District Council<br>Tel: (01803) 861234 Fax: (01803) 866151<br>Katherine Cassar BSc (Hons) MRICS<br>Head of Assets | Project:<br>Woolwell Community and Resource Centre<br><br>Title:<br>Post Car Park Works Lease | Notes:<br>Key:<br>Current Leased Area<br>Additional Leased Areas | **NORTH POINT**<br>Contractors must check all dimensions on site. Only figured dimensions to be used. Discrepancies must be reported immediately. © This drawing is copyright.<br>REVISIONS:<br>Issue / Date / Subject |
| Scale: 1: 500 Drawn: AS<br>Date: June 2011 Checked:<br>Drwg. No. 04/09 - 19 Issue | | | |