ARCHITECT TO CONFIRM IF DENSE
BUSHES CAN BE CUT BACK

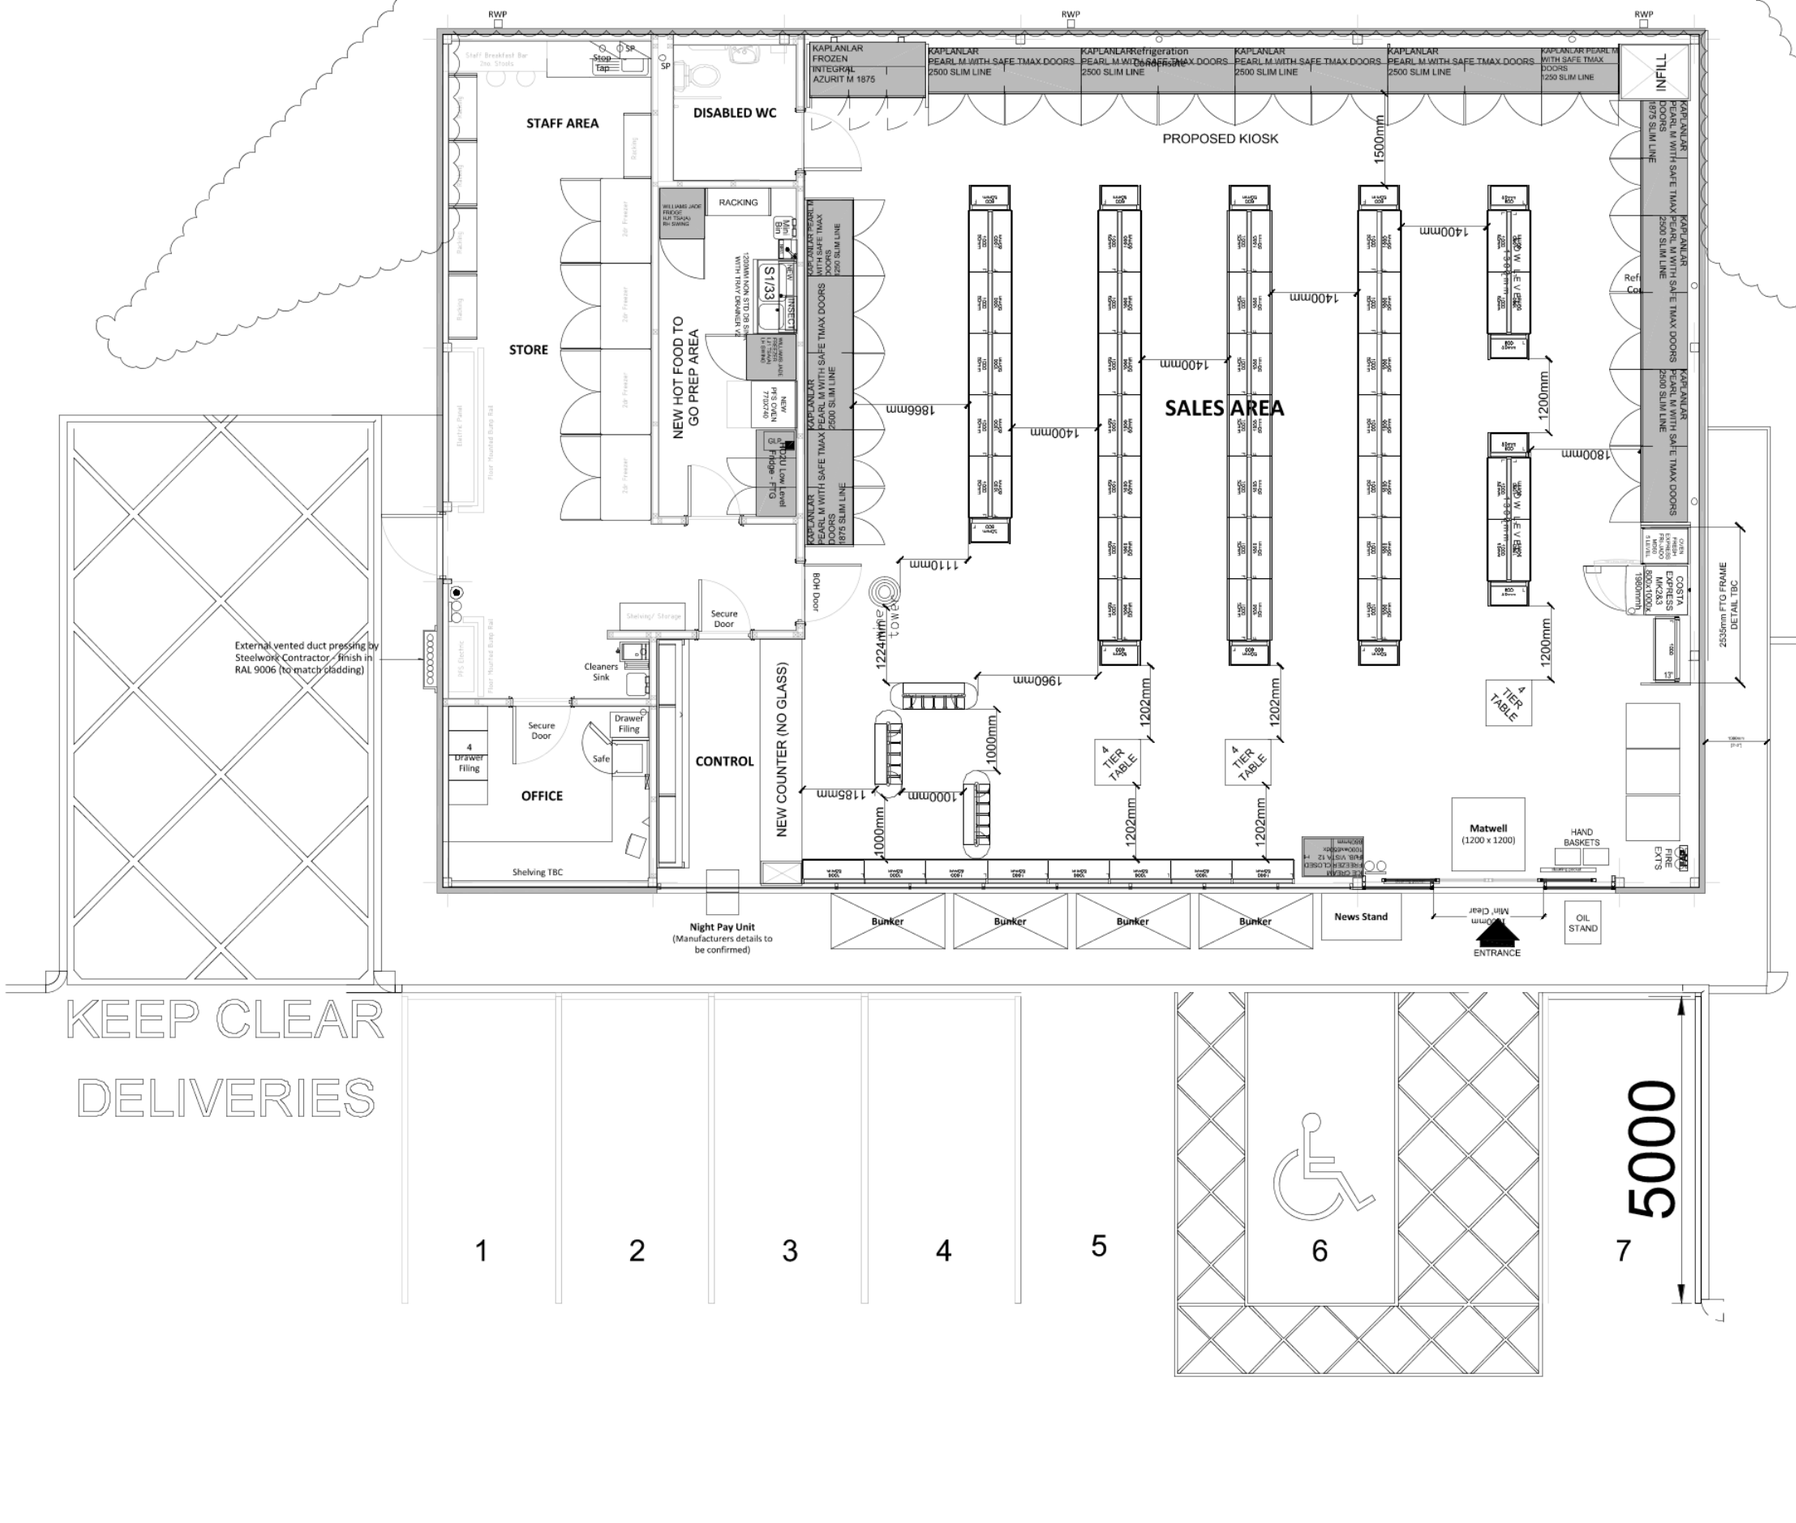

NEW JET WASH BAY DETAIL TBC BY ARCHITECT

1364 Totton	
1364/A/SK2/BWSL/003	
RETAIL SALES AREA	2274 sq. ft.
Scale: 1:100	only scaled on A3

Morrisons since 1899
Wm MORRISON SUPERMARKETS PLC
Property & Development Division
Hilmore House, Gain Lane, Bradford BD3 7DL
Tel: 0845 611 5000 Fax: 0845 611 6738 email: info@wmsproperty.co.uk